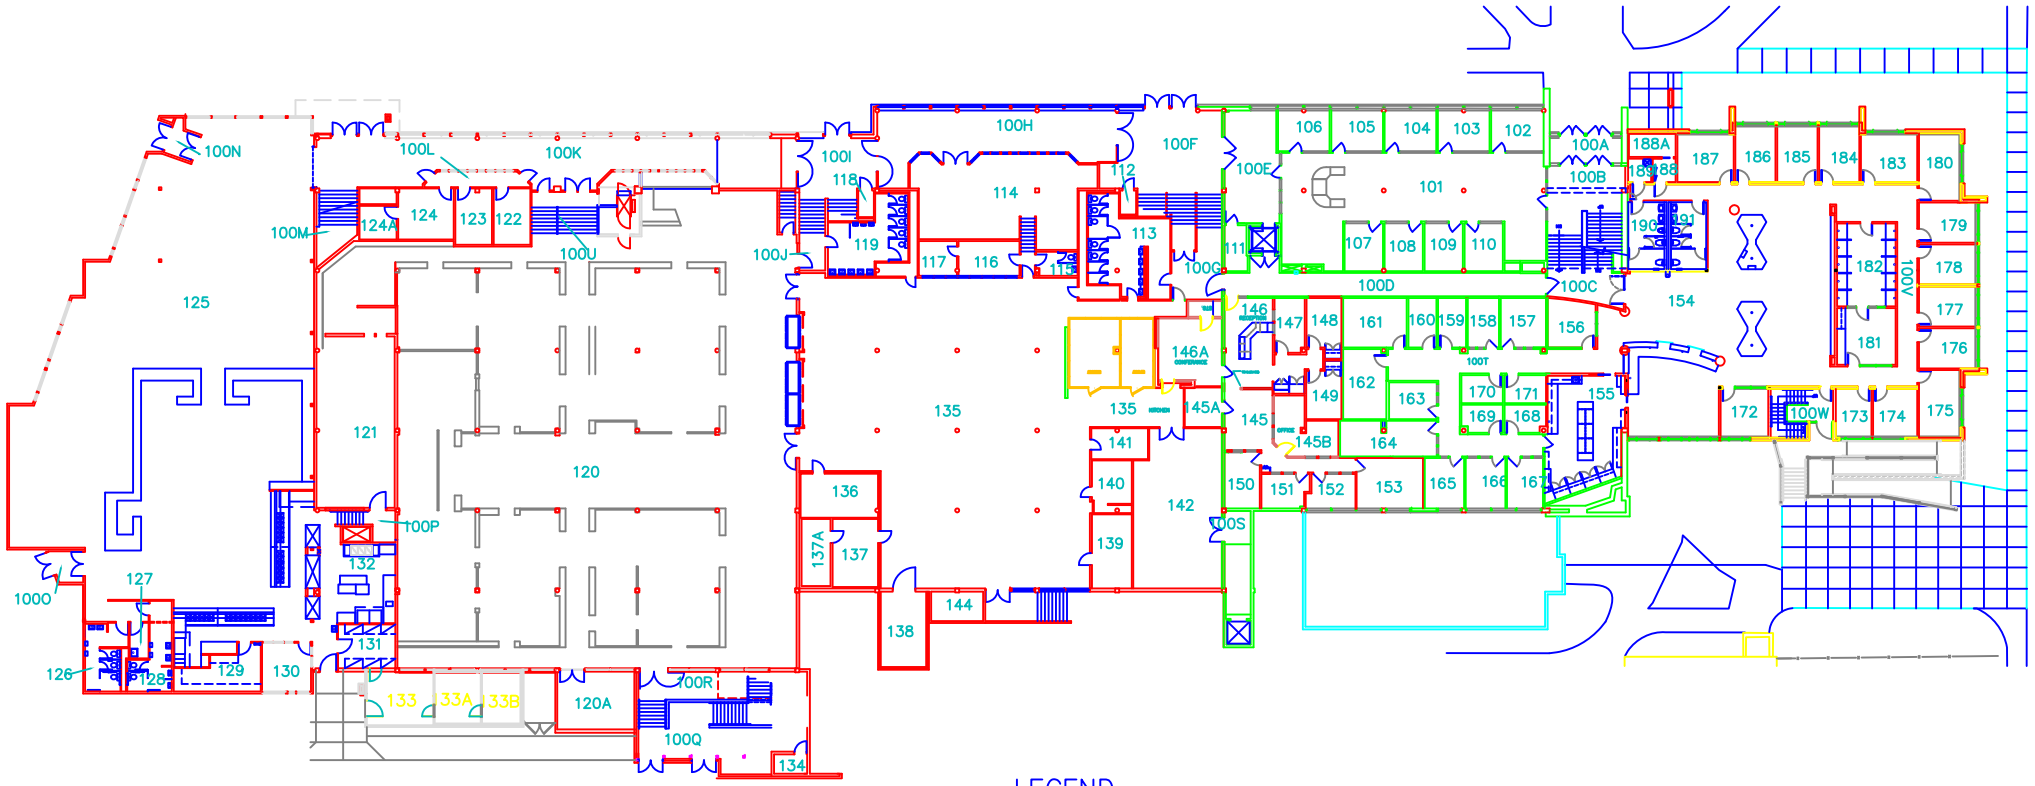

LEGEND

- FIRE PULL STATION
- FIRE EXIT SIGN
- EXIT ROUTE
- ABC FIRE EXTINGUISHER
- FIRE ALARM HORN/STROBE
- YOU ARE HERE

SCALE

FIRST FLOOR PLAN

Emma B. Lommasson Center (Lodge)

DATE AQUIRED		BUILDING NUMBER
1955	THE UNIVERSITY OF MONTANA FACILITIES SERVICES DEPT. PLANNING & CONSTRUCTION DIV. MISSOULA, MONTANA	090